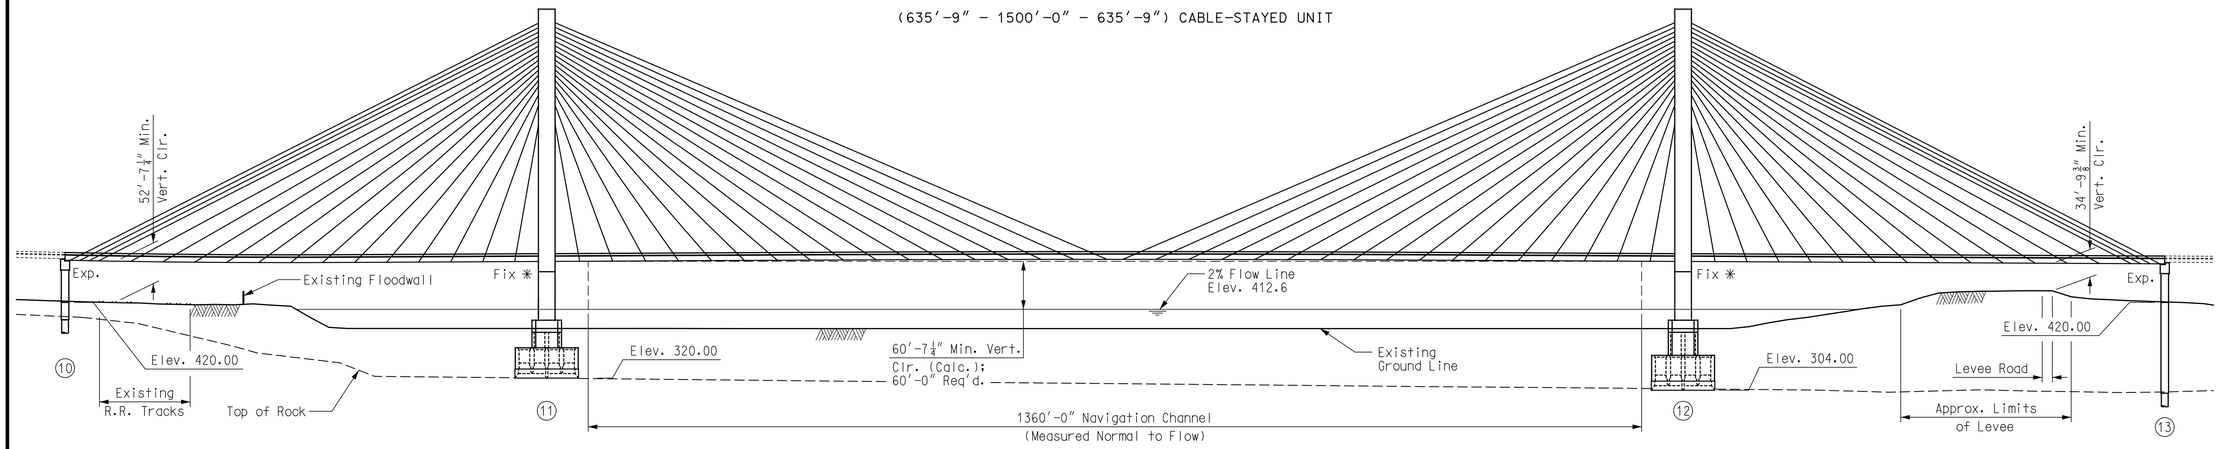

✳ Fixed for live-load, wind and seismic loads, and Expansion for thermal expansion and contraction and long-term creep effects.

ELEVATION

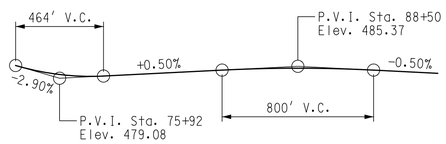

PROFILE GRADE - RELOCATED I-70

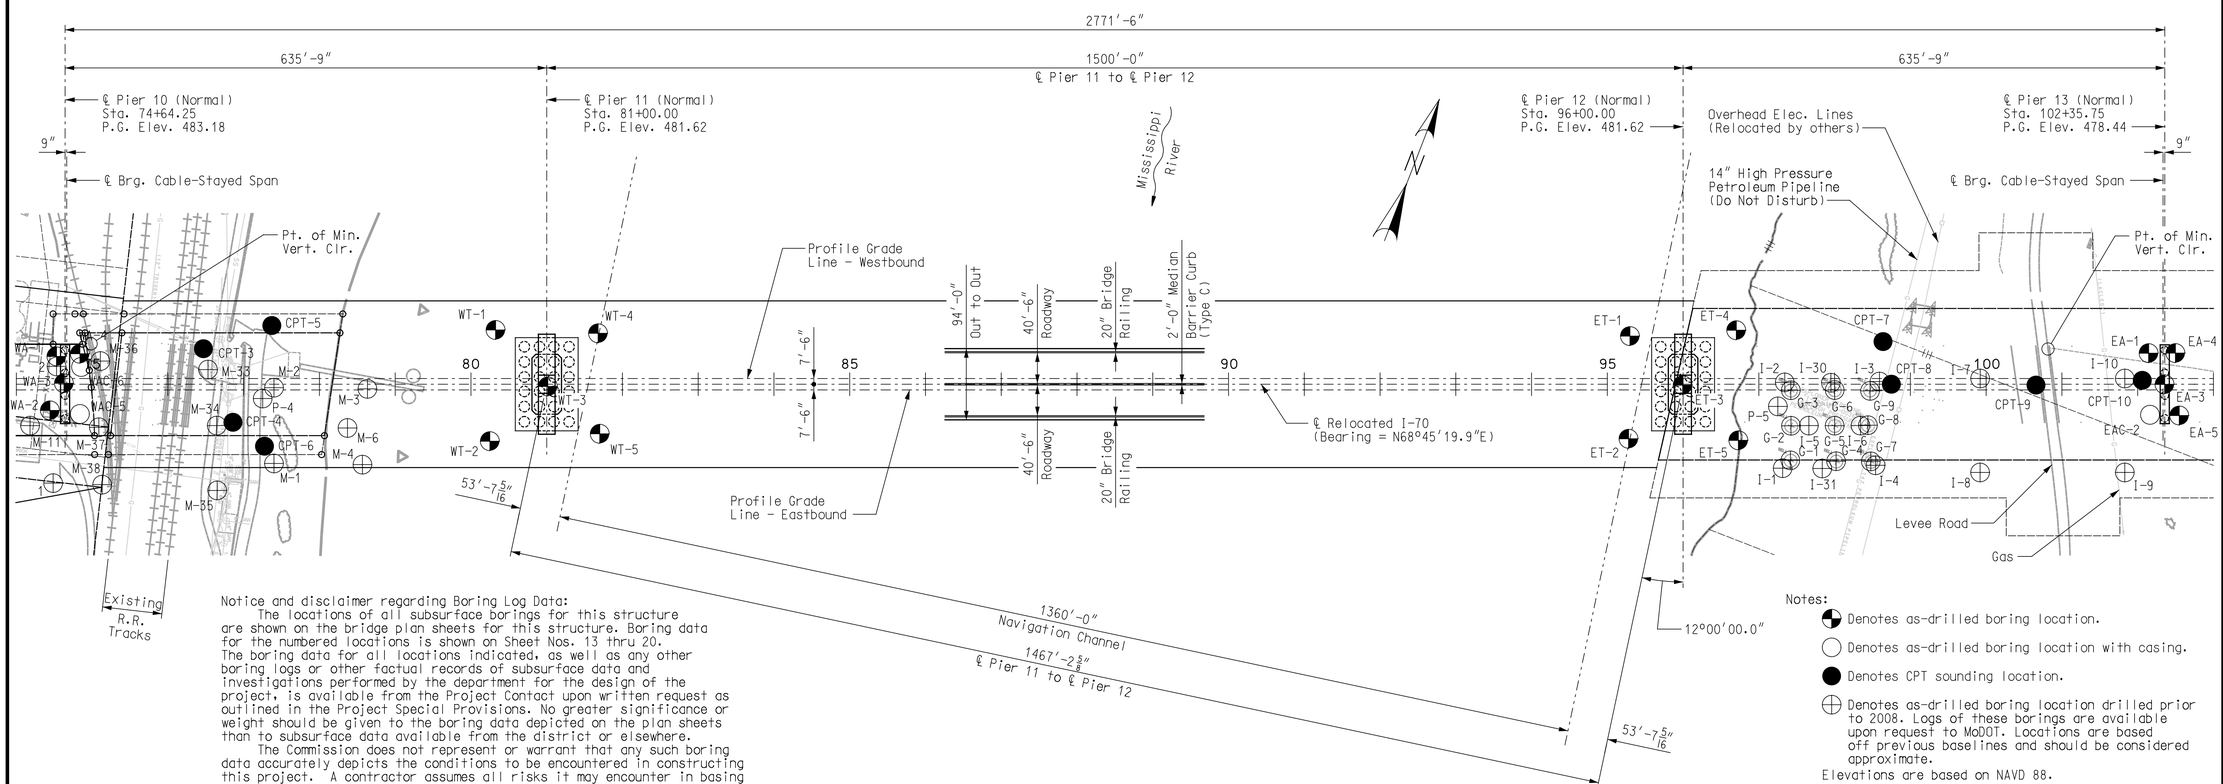

Notice and disclaimer regarding Boring Log Data:

The locations of all subsurface borings for this structure are shown on the bridge plan sheets for this structure. Boring data for the numbered locations is shown on Sheet Nos. 13 thru 20. The boring data for all locations indicated, as well as any other boring logs or other factual records of subsurface data and investigations performed by the department for the design of the project, is available from the Project Contact upon written request as outlined in the Project Special Provisions. No greater significance or weight should be given to the boring data depicted on the plan sheets than to subsurface data available from the district or elsewhere.

The Commission does not represent or warrant that any such boring data accurately depicts the conditions to be encountered in constructing this project. A contractor assumes all risks it may encounter in basing its bid prices, time or schedule of performance on the boring data depicted here or those available from the district, or on any other documentation not expressly warranted, which the contractor may obtain from the Commission.

PLAN

Notes:

- Denotes as-drilled boring location.
- Denotes as-drilled boring location with casing.
- Denotes CPT sounding location.
- Denotes as-drilled boring location drilled prior to 2008. Logs of these borings are available upon request to MoDOT. Locations are based off previous baselines and should be considered approximate.

Elevations are based on NAVD 88.

GENERAL PLAN & ELEVATION

Detailed JUL 2009
Checked JUL 2009

Note: This drawing is not to scale. Follow dimensions.

"THIS MEDIA SHOULD NOT BE CONSIDERED A CERTIFIED DOCUMENT."

DATE PREPARED	
7/9/09	
ROUTE	STATE
I-70	MO/IL
DISTRICT	SHEET NO.
6	BR4
COUNTY	
ST. LOUIS CITY - MO ST. CLAIR - IL	
JOB NO.	
J6I0984	
CONTRACT ID.	
PROJECT NO.	
BRIDGE NO.	
A6500	

DATE	DESCRIPTION

IF A SEAL IS PRESENT ON THIS SHEET IT HAS BEEN ELECTRONICALLY SEALED AND DATED.

MISSOURI HIGHWAYS AND TRANSPORTATION COMMISSION
105 WEST CAPITOL
JEFFERSON CITY, MO 65102
1-888-ASK-MODOT (1-888-275-6636)

HNTB
715 KIRK DRIVE
KANSAS CITY, MO 64105-1310
TELEPHONE (816) 472-1201
CERTIFICATE OF AUTHORITY NO. 001270

NOT FOR CONSTRUCTION
07-09-09

REV.